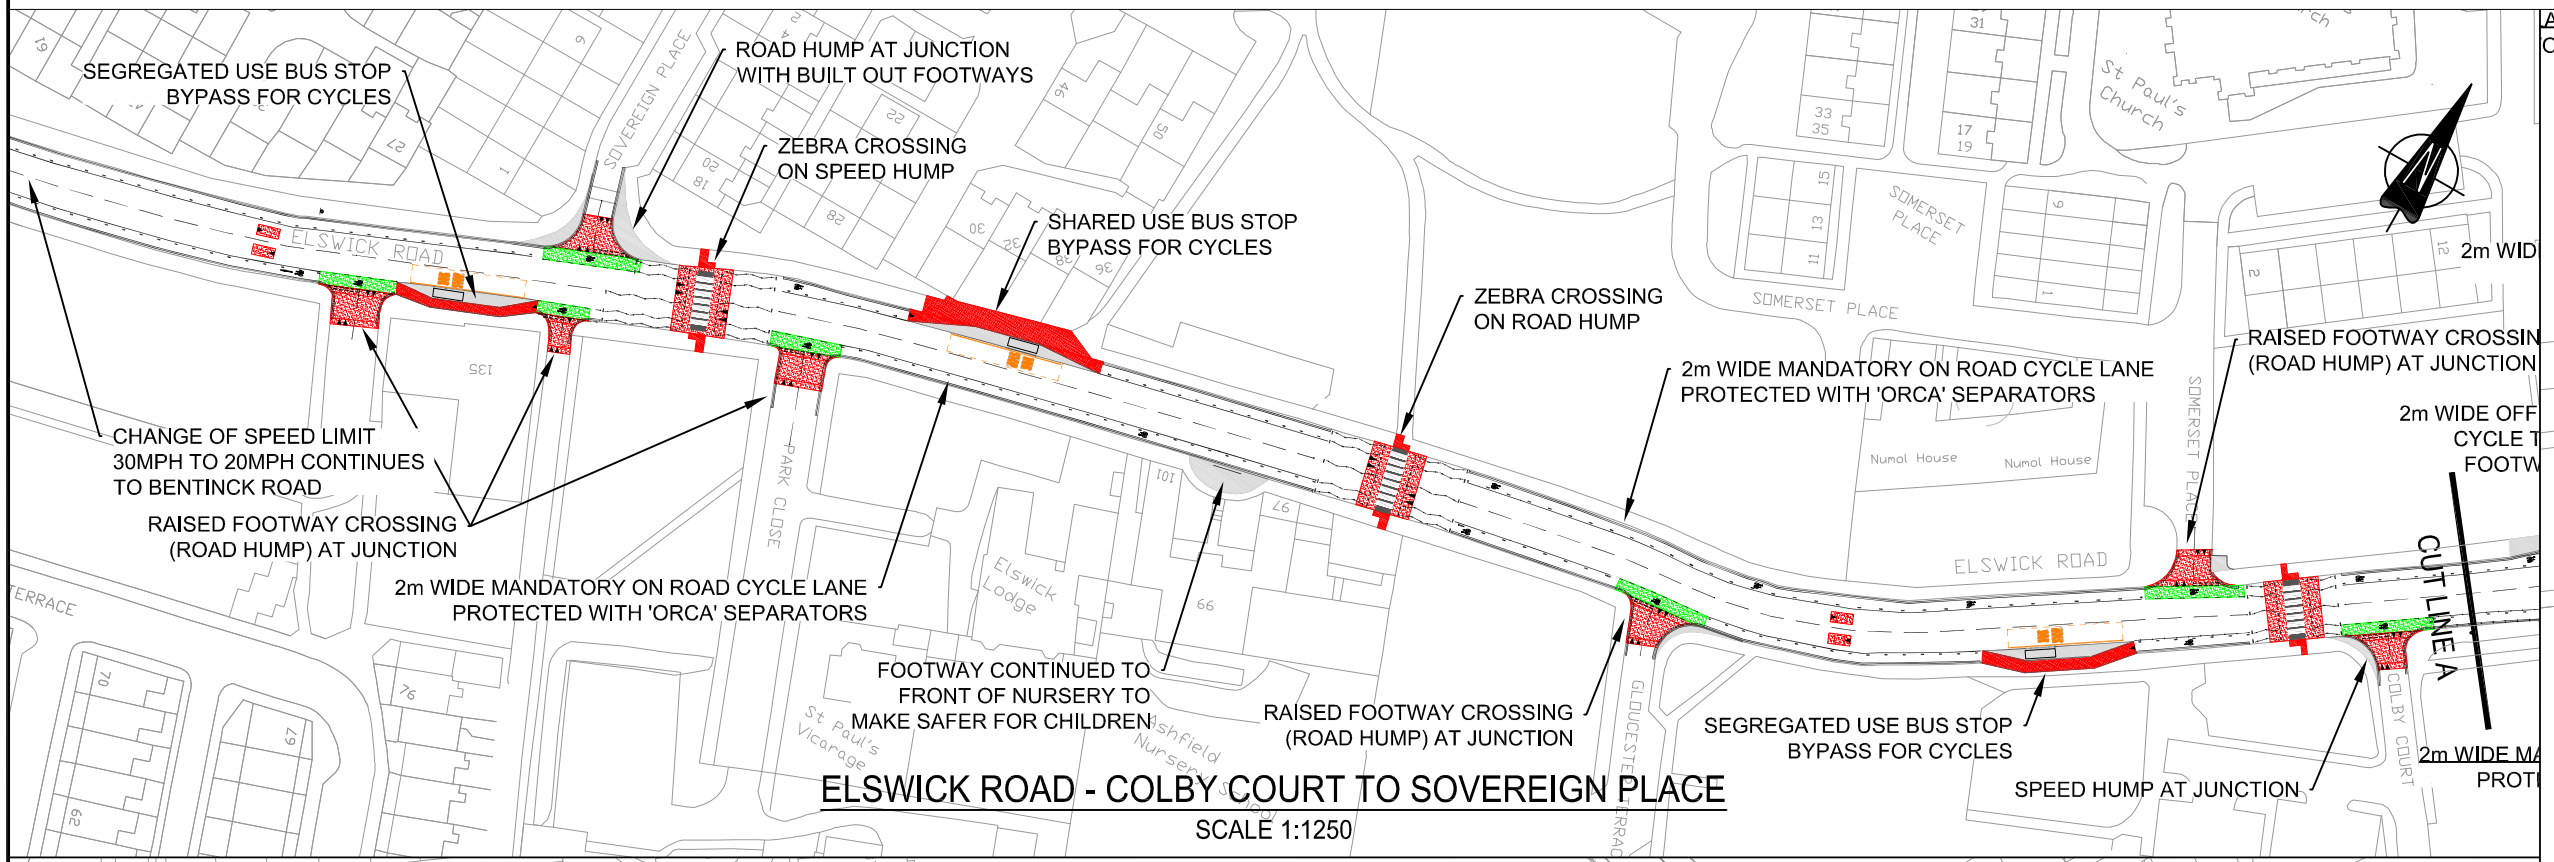

ELSWICK ROAD - COLBY COURT TO SOVEREIGN PLACE

SCALE 1:1250

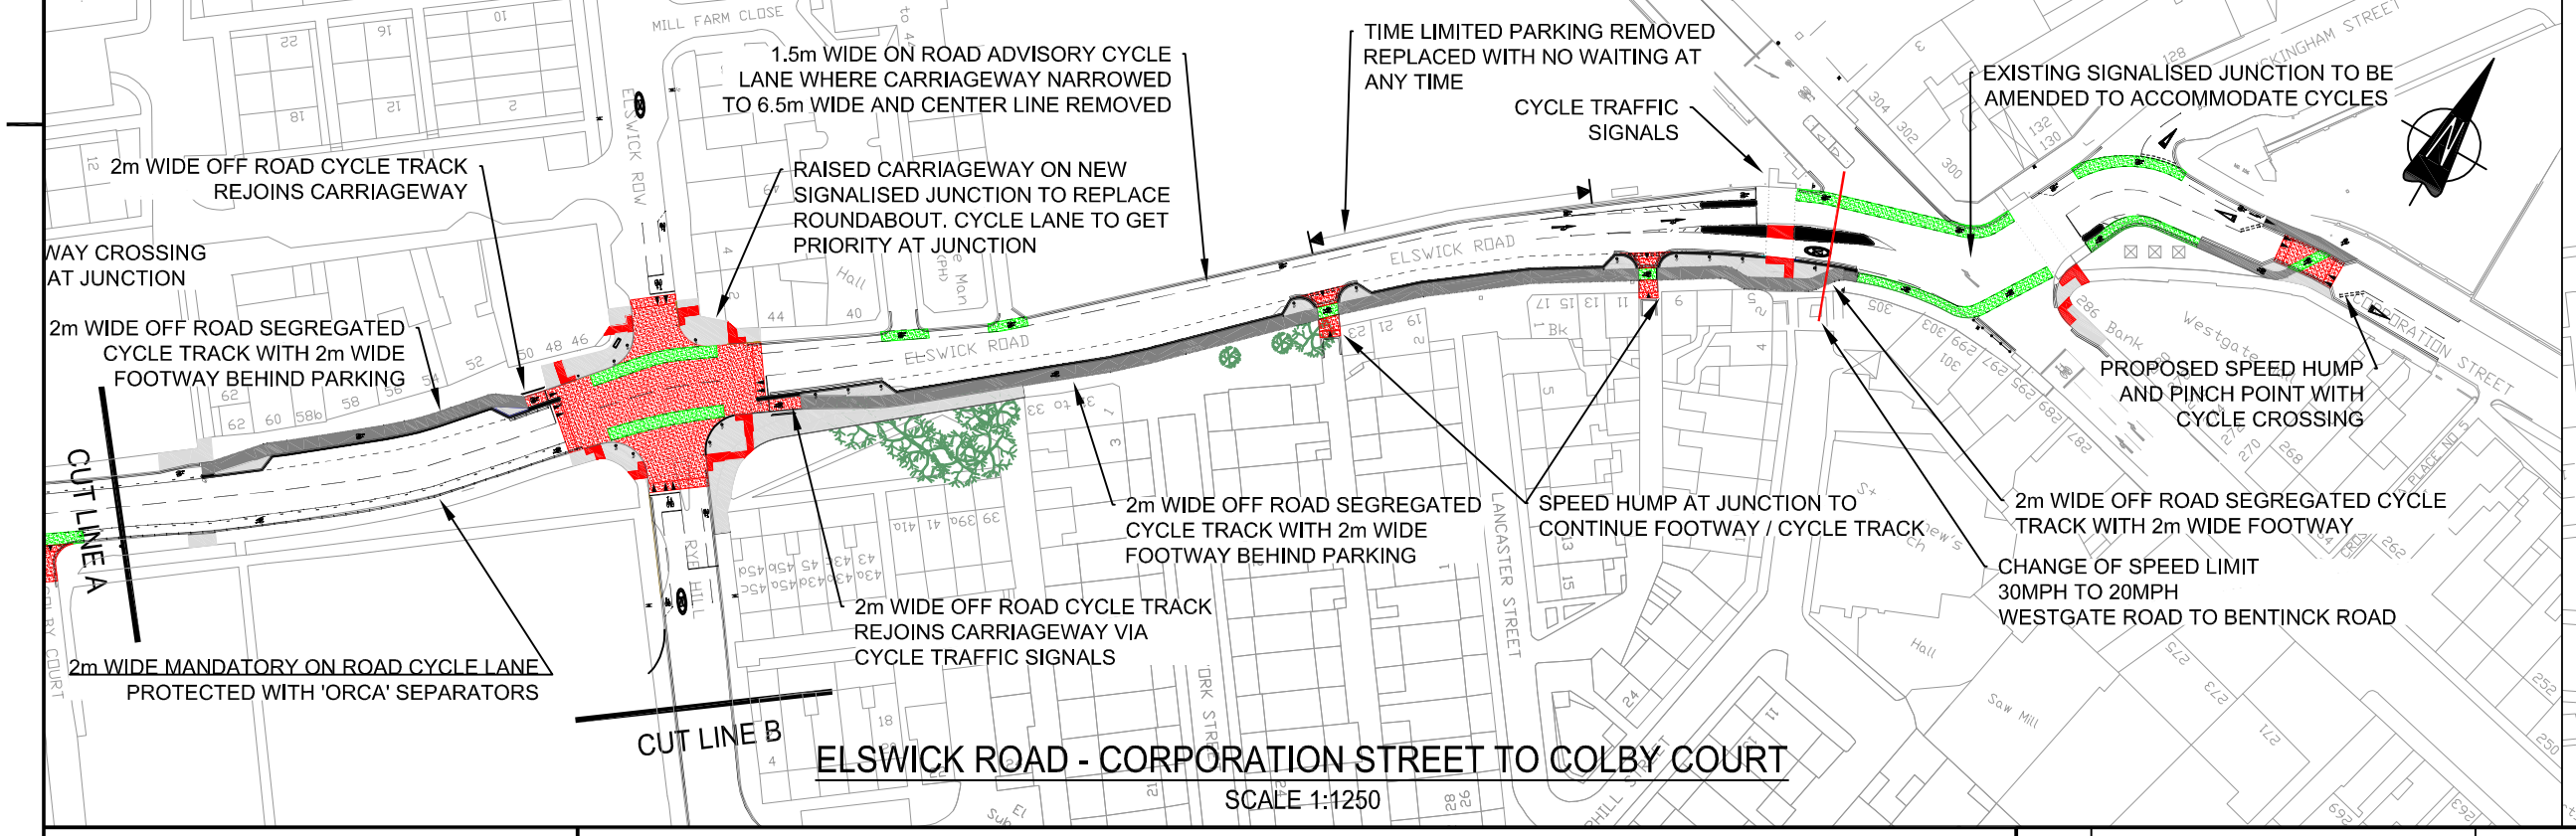

ELSWICK ROAD - CORPORATION STREET TO COLBY COURT

SCALE 1:1250

RYE HILL

SCALE 1:1250

Newcastle City Council

Technical Consultancy
Communities
Civic Centre, Barras Bridge
Newcastle upon Tyne NE1 8QH
Tel.0191 2787878 Fax.0191 2114988

PETER GRAY
HEAD OF HIGHWAYS AND LOCAL SERVICES

Project: RE-NEWCASTLE - CYCLE ROUTE 1, ELSWICK ROAD IMPROVEMENTS

Drawing Title: CORPORATION STREET TO SOVEREIGN PLACE
TECHNICAL CONSULTATION

Status: INFORMATION

Rev.	Description	Date	By

Scale: 1:1250
Original Size: A3
Date: JULY 15
Drawn: RH
Prepared: RH
Checked: PW
Drawing No.: E91/13039-0002/16
Revision: -